FilmL.A., Inc.
6255 W Sunset Blvd, 12th Floor
Hollywood, CA 90028
t: (213)977-8600 - f: (213)977-8601
www.filmla.com

Summary Information

Permit No: F00148868-A **Type of Permit:** FILMING **Release Date:** 03/04/2019

Production Company IMPERIAL WOODPECKER LLC

Insured Company Name IMPERIAL WOODPECKER LLC
Contact Phone No. 1 310-275-6075
Contact Phone No. 2
Fax 310-275-7696
Address 2 BOND STREET
NEW YORK, New York 10012

Production Title UBER EATS

Type of Production Commercial - Standard

Producer Robby Mooring

Director Stacy Wall

1st AD Kate Greenberg

Production Manager Tyler Stubbs

FilmL.A. Coordinator Naomi Kajiyama

Location Manager Peter Oeth
Primary Phone Mobile - 310-413-8267
Secondary Phone

Location Assistant Carson Turner
Primary Phone Office - 310-991-1090
Secondary Phone

Fees

FILMLA NON-REFUNDABLE FILM PERMIT RIDER FEE	$109.00

Total Permit Fee $109.00

Number of Locations 1

NOT A PERMIT

FilmL.A., Inc.
6255 W Sunset Blvd, 12th Floor
Hollywood, CA 90028
t: (213)977-8600 - f: (213)977-8601
www.filmla.com

Summary Information — Location

Permit Number	F00148868-A	**Location Manager**	Peter Oeth
Production Company	IMPERIAL WOODPECKER LLC	Primary Phone	Mobile - 310-413-8267
Insured Company	IMPERIAL WOODPECKER LLC	Secondary Phone	
Production Title	UBER EATS		

Location Address 2616 Beverly Blvd, Los Angeles, CA, 90057

Location Type Bar

Film Dates 3/1/2019 - 3/1/2019 07:00 - 22:00 1 day

Strike Dates 3/1/2019 - 3/1/2019 22:00 - 23:00

Open or Closed to the Public Closed

Generic Conditions

*Certain service and personnel fees required by jurisdictional agencies are not collected by FilmL.A. Any such fees must be paid directly to the appropriate agency, and a separate invoice will be provided to the permittee.
*LA CITY AND/OR LA COUNTY FIRE CHECKLIST ATTACHED TO FINAL PERMIT. THE PERMITTEE IS RESPONSIBLE FOR COMPLETING CHECKLIST PRIOR TO FILMING ACTIVITY AT THIS LOCATION. NON COMPLIANCE MAY RESULT IN ASSIGNMENT OF A FIRE OFFICER.
All travel lanes and bike lanes shall be closed per the WATCH manual.
May not interfere with adjacent traffic lanes or adjacent bike lane
Must Maintain 5' Clearance on Sidewalks/Walkways
Must maintain local/emergency access
No cast or crew parking on area streets
No interference with merchant activity.
Number of uniformed officers listed on the permit is a minimum requirement. Permittee remains responsible for deploying a sufficient number of uniformed officers to provide traffic and crowd control to ensure the safety of the film crew and the public.
Traffic control must be done in accordance w/MUTCD
Uniformed officers shall have a copy of the film permit in their possession and are required to confirm that all traffic control signage devices are in place.

Please see attached document Imperial.Uber.148868.BeverlySS.pdf

Equipment on Location

Type	Quantity
5 or 10 ton trucks	4
Cast/Crew vehicles	65
Catering Truck	1
Cube Trucks	4

Personnel on Location

Type	Quantity
Cast	3
Crew	65
Off-Duty/Retired LAPD Officer(s)	2
Spot Check	1

NOT A PERMIT

FilmL.A., Inc.
6255 W Sunset Blvd, 12th Floor
Hollywood, CA 90028
t: (213)977-8600 - f: (213)977-8601
www.filmla.com

Summary Information — Location

Permit Number	F00148868-A	**Location Manager**	Peter Oeth
Production Company	IMPERIAL WOODPECKER LLC	Primary Phone	Mobile - 310-413-8267
Insured Company	IMPERIAL WOODPECKER LLC	Secondary Phone	
Production Title	UBER EATS		

Generator	1
Motor Homes	2
Picture vehicles	2
Trailers	4
Vans	4

Filming Activities Camera in car; Drive by; Drive ups & away; Equipment on sidewalk, in curb lane & across street; Exterior Dialogue; Exterior establishing shots; Exterior motion without sound; Interior Dialogue; Interior motion without sound; Intermittent pedestrian control; Intermittent traffic control - 2 minute standard (except 0700-0900 hrs & 1500-1900 hrs);

Jurisdiction **Political:** Los Angeles City - Council District 13 **Police:** Los Angeles Police Department **Fire:** Los Angeles City

Thomas Guide **Page:** 634 **Grid:** C1

Coordinator Note RIDER A ADDS 1HR STRIKE FOR WRAP OUT

Parking

Base Camp
Location Type : Filming Location

Crew Parking
Location Type : Other Location
627 S Carondelet St, Los Angeles, CA, 90057

NOT A PERMIT

Permit #F001488668-A

W4-2(RT) W20-1 W20-5 W1-6 (L) C30(CA) R3-7

Ⓢ TRAFFIC SIGNAL

● TRAFFIC CONE

TYPE I W/ SIGN

HIGH LEVEL WARNING DEVICE

ALL TRAFFIC CONTROL WILL BE INSTALLED TO MEET OR EXCEED THE LATEST CA-MUTCD MINIMUM REQUIREMENTS

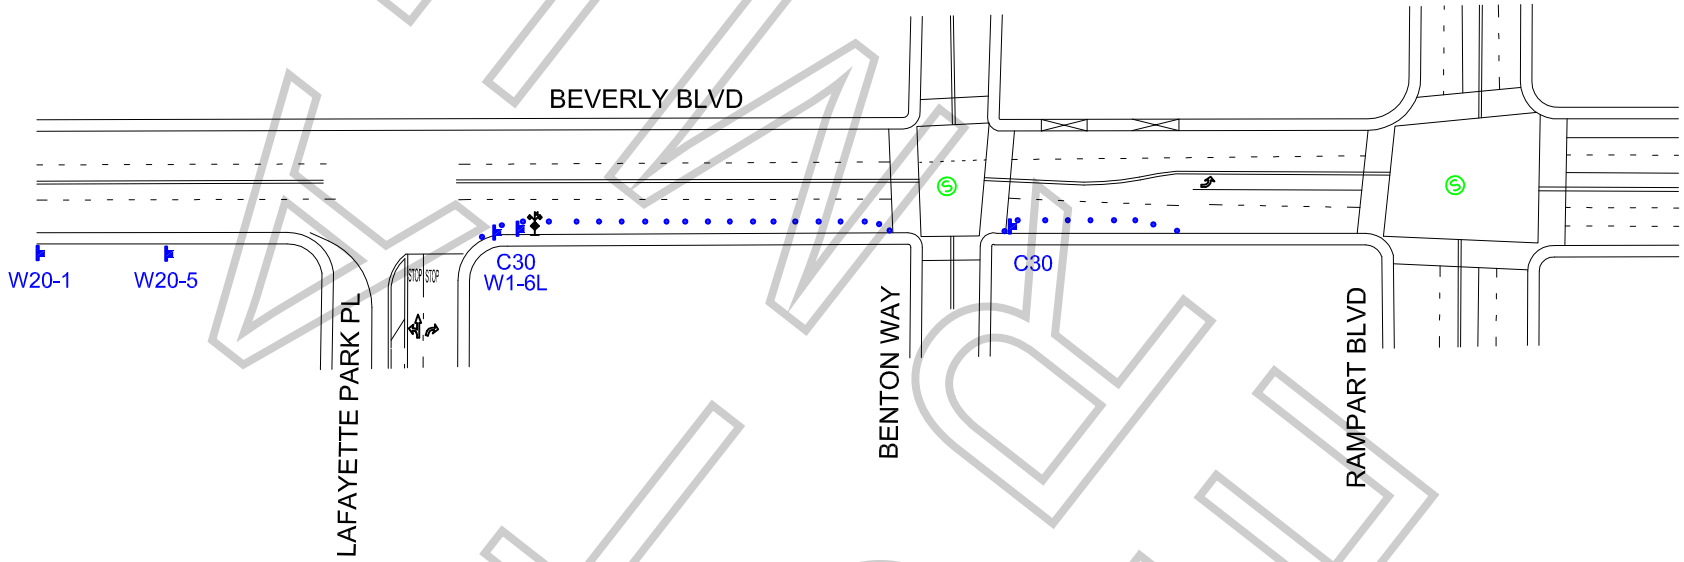

KIMLOU

WORK ZONE TRAFFIC CONTROL PLAN
GENERAL NOTES

1. DATE/TIME: 3-1-19 FROM 07:00 HOURS TO 02:00 HOURS.

2. ALL SIGNING, STRIPING, AND TRAFFIC CONTROL DEVICES SHALL CONFORM TO THE (CURRENT) STATE OF CALIFORNIA DEPARTMENT OF TRANSPORTATION (CALTRANS) STANDARD PLANS AND STANDARD SPECIFICATIONS, CALIFORNIA MUTCD, AND ANY ADDENDUMS THERETO, AND AS SHOWN ON THESE PLANS, SYMBOLS AND ABBREVIATIONS USED ARE SHOWN ON CALTRANS STANDARD PLANS.
3. THERE WILL BE NO INTERFERENCE WITH TRAFFIC SIGNALS OR CROSSWALKS.
4. CONES WILL BE 28" MINIMUM HEIGHT AND HAVE REFLECTORIZED SLEEVES FOR NIGHT WORK.
5. POLICE WILL DIRECT TRAFFIC IF NECESSARY.

TCP FOR:	IMPERIAL WOODPECKER: "UBER EATS"
LOCATION:	S/S CURB - BEVERLY BLVD RAMPART BLVD TO LAFAYETTE PL LOS ANGELES, CALIFORNIA
CONTACT:	TIM BALLOU OFFICE# 213-763-9000 PETER ORTH PH# 310-413-8267
	JCL TRAFFIC SERVICES (213) 622-9775 C31-CA Lic # 805357
DATE / REVISIONS	DRAFTER: MARIO MENJIVAR SCALE: N.T.S. FILM LA: TK